


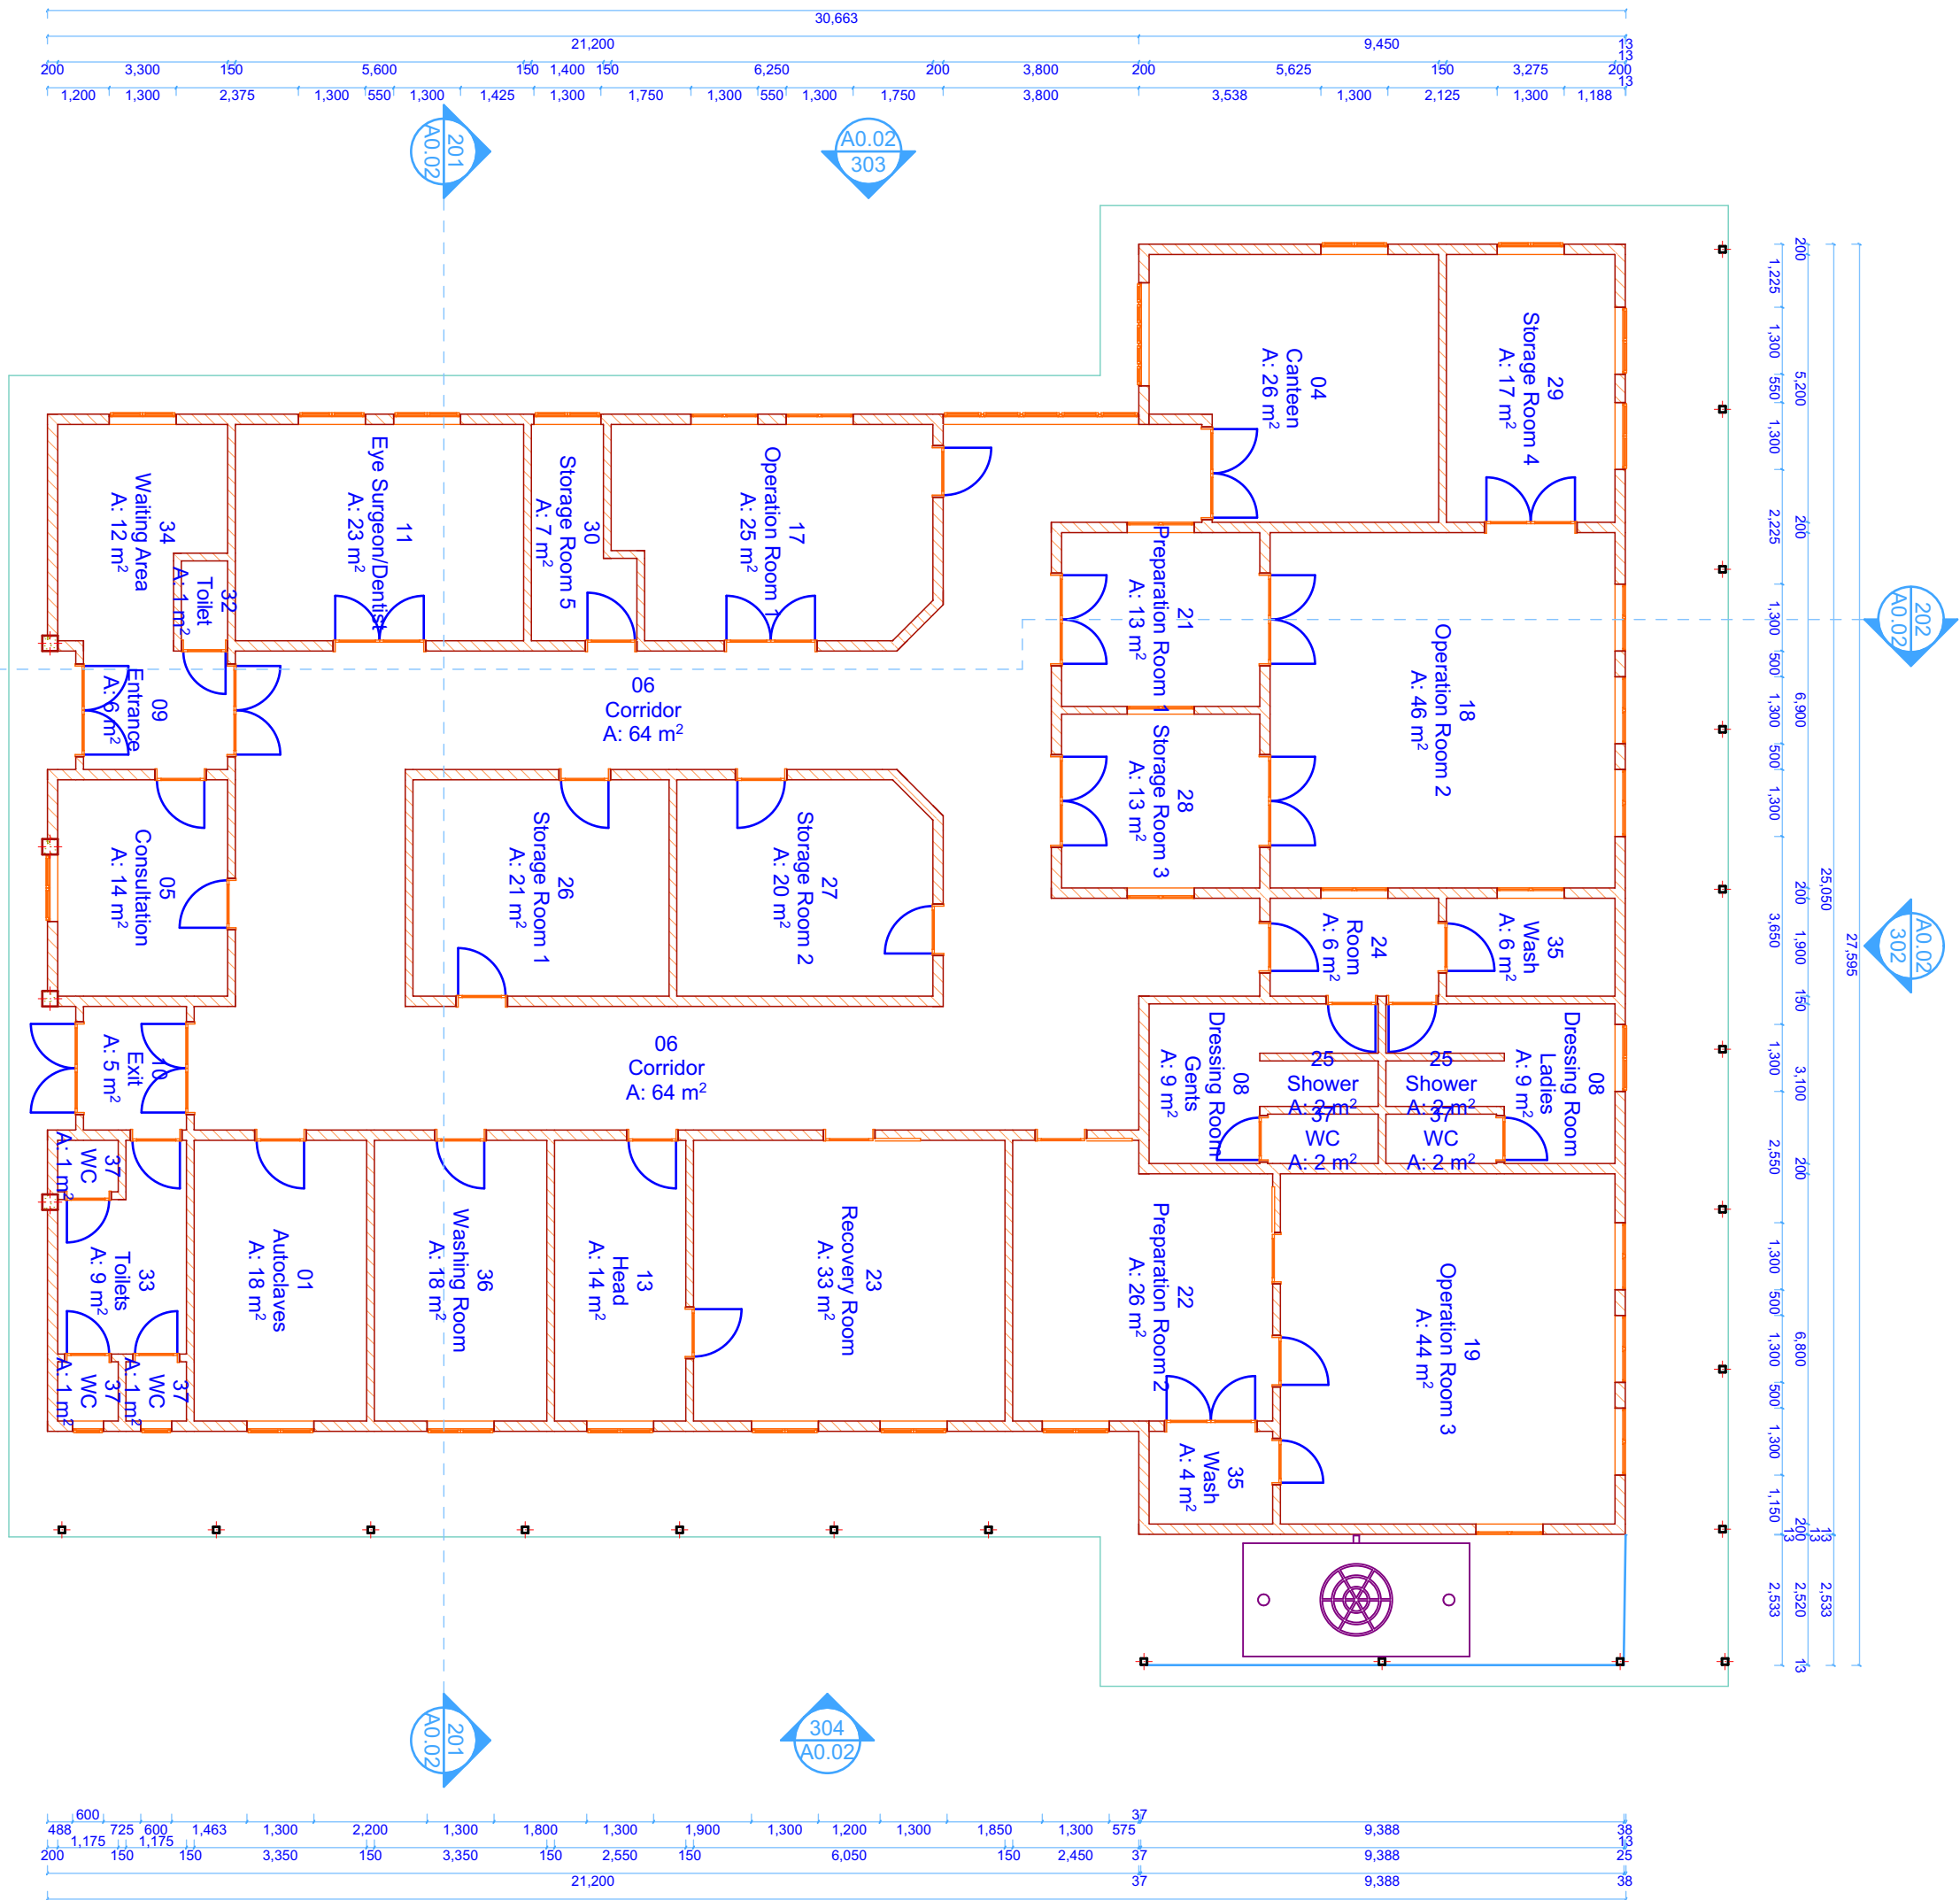

NOTES

Revision History

RevID	ChID	Change Name	Date

CONSULTANT

EASTERN BRIDGELINE AGENCIES LTD

P.O.Box 19, Kumi
KUMI DISTRICT,
UGANDA

CLIENT

ONGINO HOSPITAL

P.O.Box 9, Kumi

PROJECT

Renovation of Theatre Block at Ongino Hospital

Drawing Name

Ground Floor

Drawing Status

Proposed Design

Prepared by

A.P

Checked by

O.A


Drawing Scale

1:130

Layout ID

A.02.1

Revision

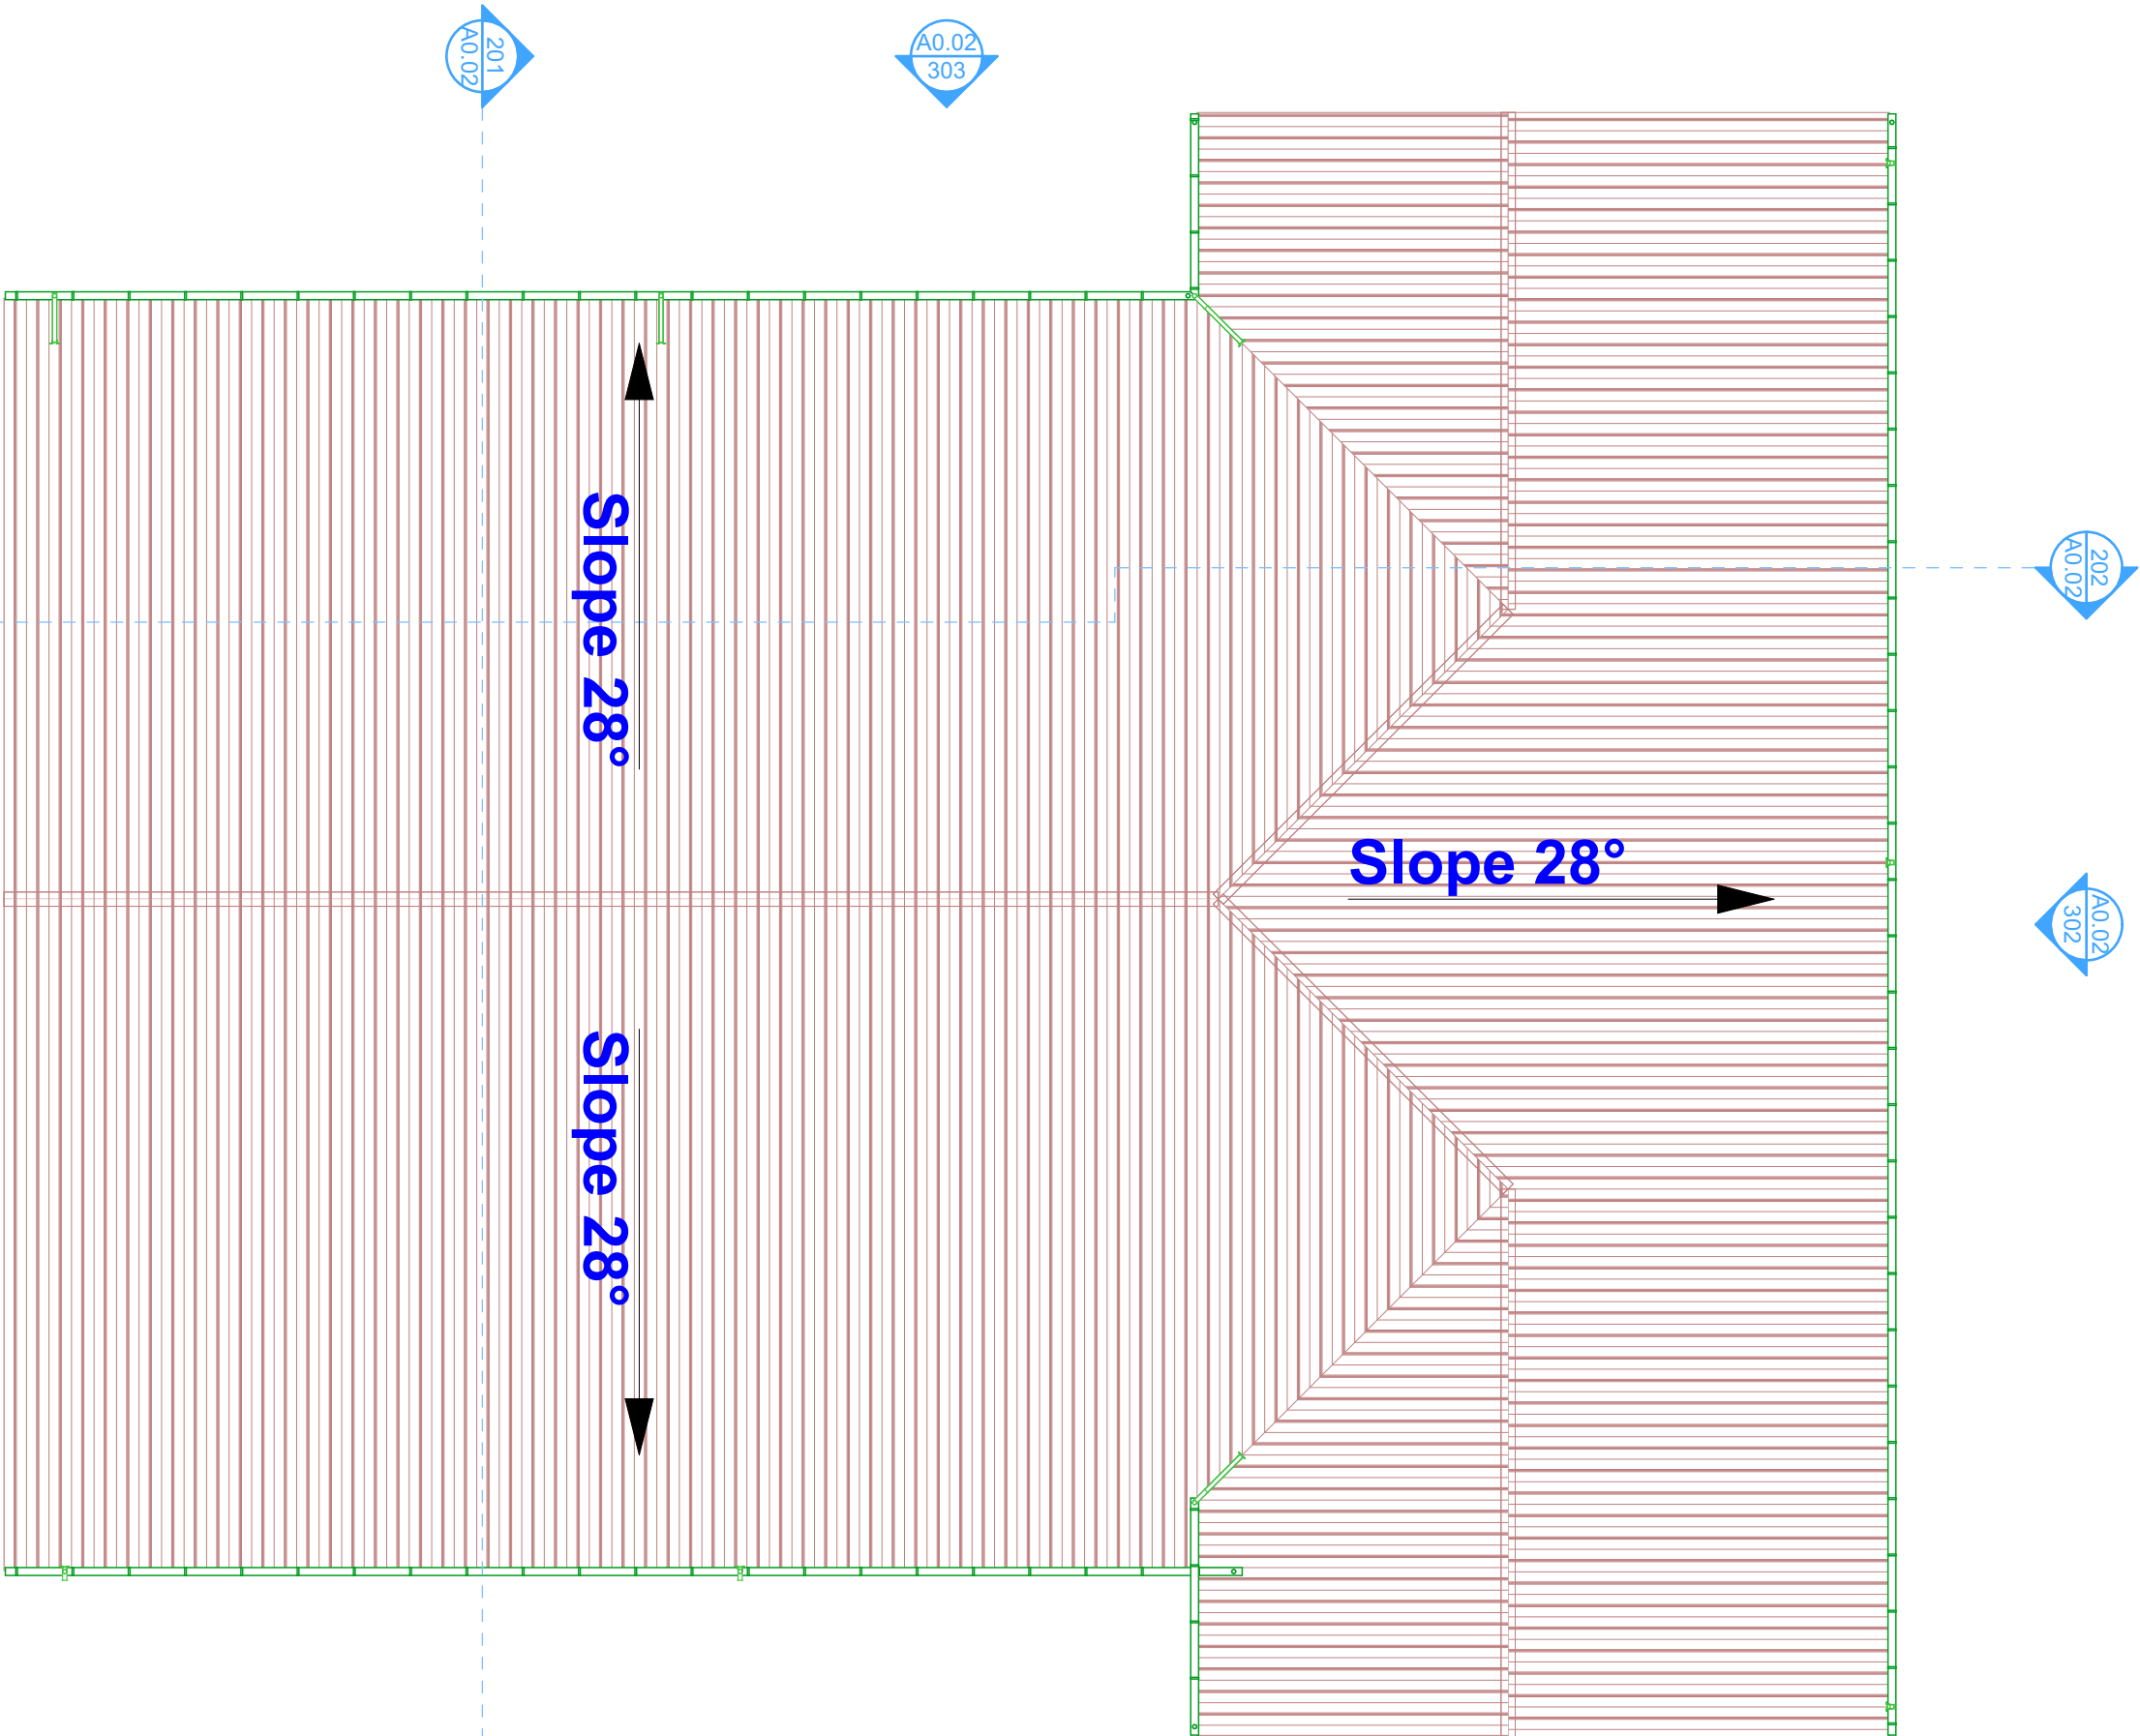

NOTES

Revision History

RevID	ChID	Change Name	Date

CONSULTANT
EASTERN BRIDGELINE AGENCIES LTD
P.O Box 19, Kumi
KUMI DISTRICT,
UGANDA

CLIENT
ONGINO HOSPITAL
P.O Box 9, Kumi

PROJECT
Renovation of Theatre Block at Ongino Hospital




Drawing Name
Roof Level

Drawing Status
Proposed Design

Prepared by A.P	Checked by O.A
---------------------------	--------------------------

Drawing Scale
1:130

Layout ID A.02.2	Revision
----------------------------	----------

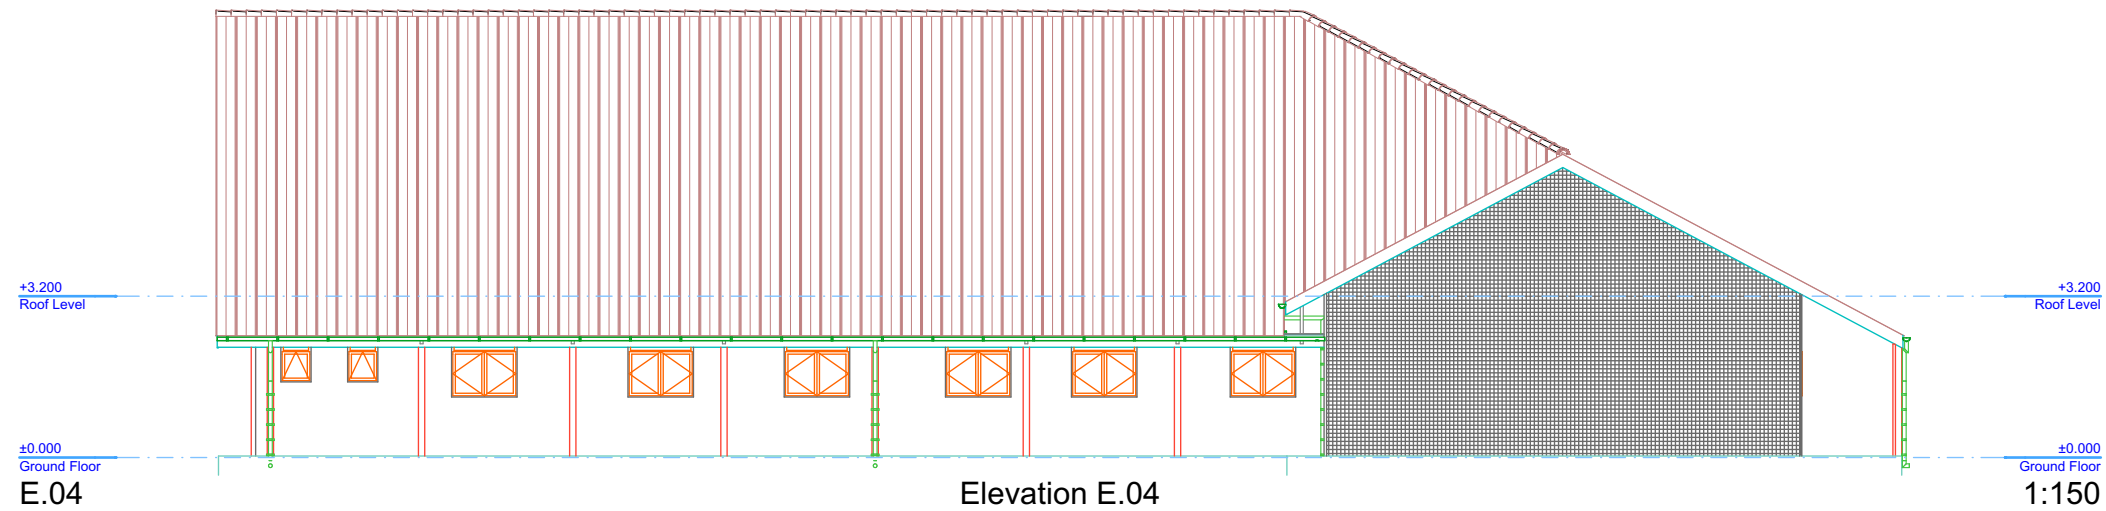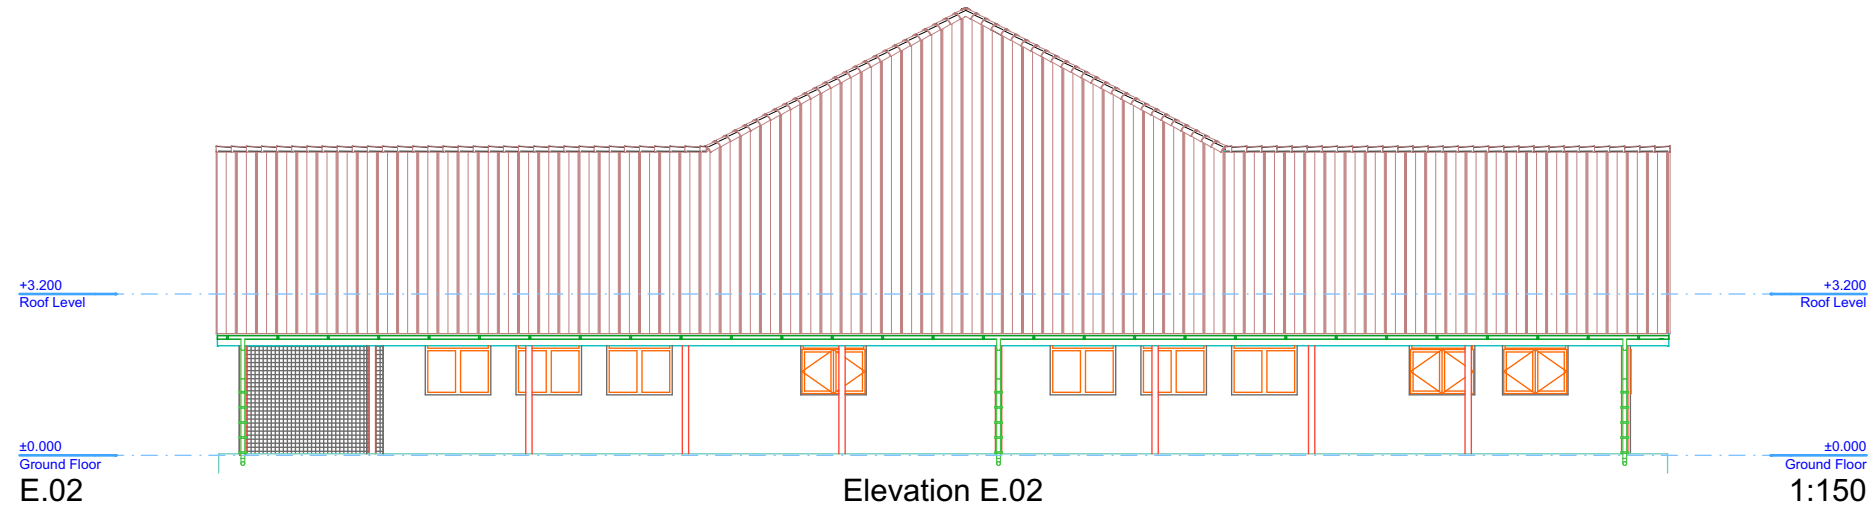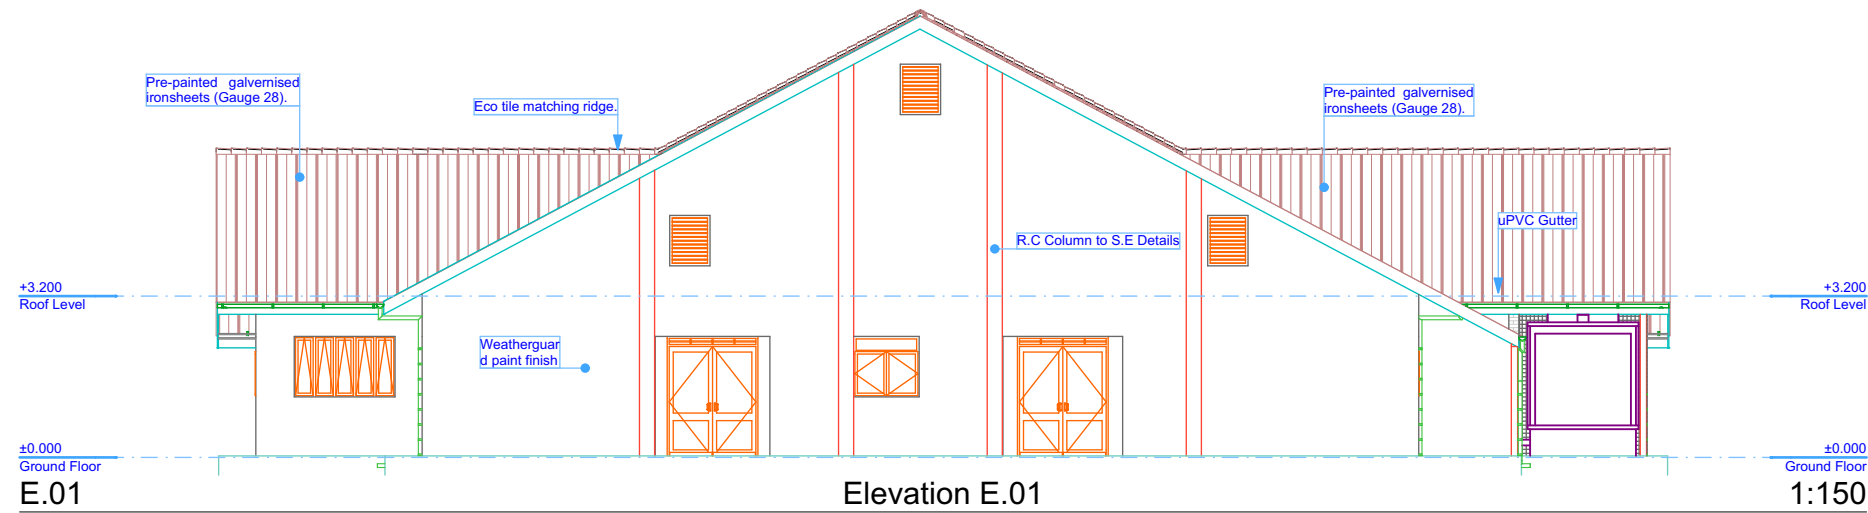

NOTES

Revision History

RevID	ChID	Change Name	Date

CONSULTANT

EASTERN BRIDGELINE AGENCIES LTD
P.O Box 19, Kumi
KUMI DISTRICT,
UGANDA

CLIENT

ONGINO HOSPITAL
P.O Box 9, Kumi

PROJECT

Renovation of Theatre Block at Ongino Hospital

Drawing Name

**Elevation E.01,
Elevation E.02,
Elevation E.03,
Elevation E.04**

Drawing Status

Proposed Design

Prepared by

A.P

Checked by

O.A


Drawing Scale

1:150

Layout ID

A.02.3

Revision

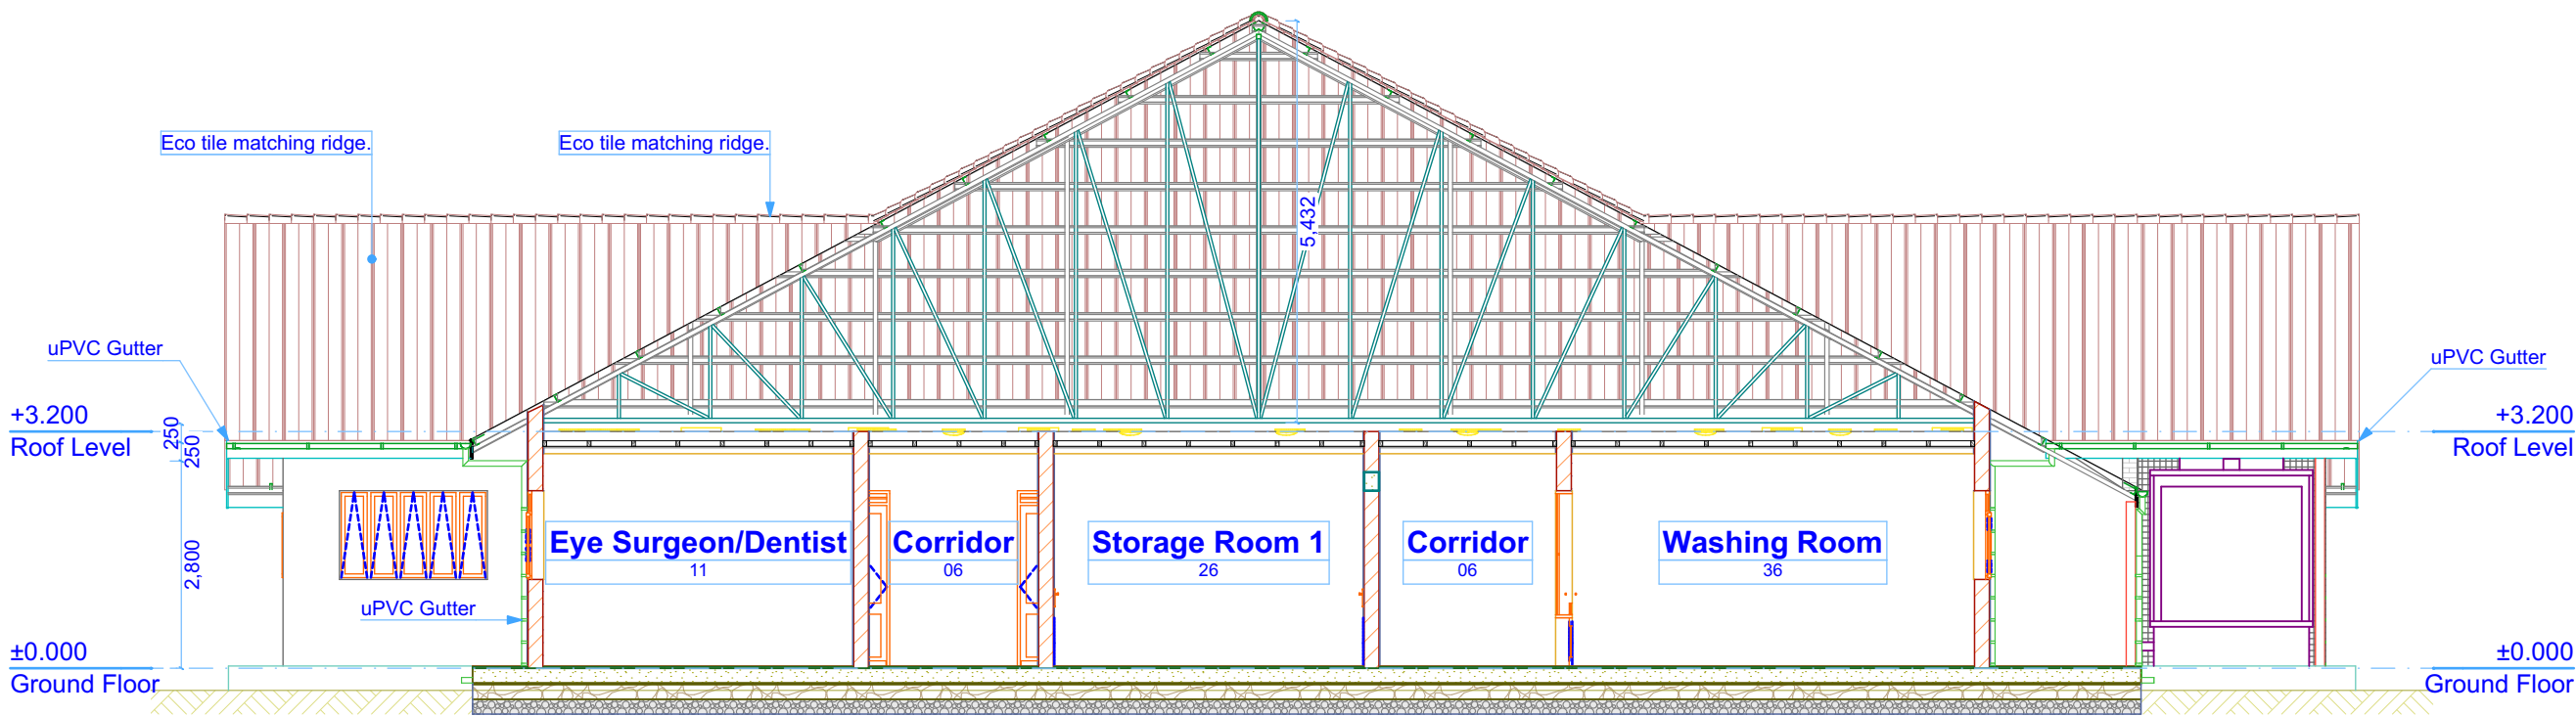

S.01
A0.01, A.01.1, A.01.2, A.02.1, A.02.2

Building Section S.01

1:100

NOTES

Revision History

RevID	ChID	Change Name	Date

CONSULTANT
EASTERN BRIDGELINE AGENCIES LTD
P.O Box 19, Kumi
KUMI DISTRICT,
UGANDA

CLIENT
ONGINO HOSPITAL
P.O Box 9, Kumi

PROJECT
Renovation of Theatre Block at Ongino Hospital


Drawing Name
Building Section S.01

Drawing Status
Proposed Design

Prepared by A.P	Checked by O.A
---------------------------	--------------------------

Drawing Scale
1:100

Layout ID A.02.4	Revision
----------------------------	----------

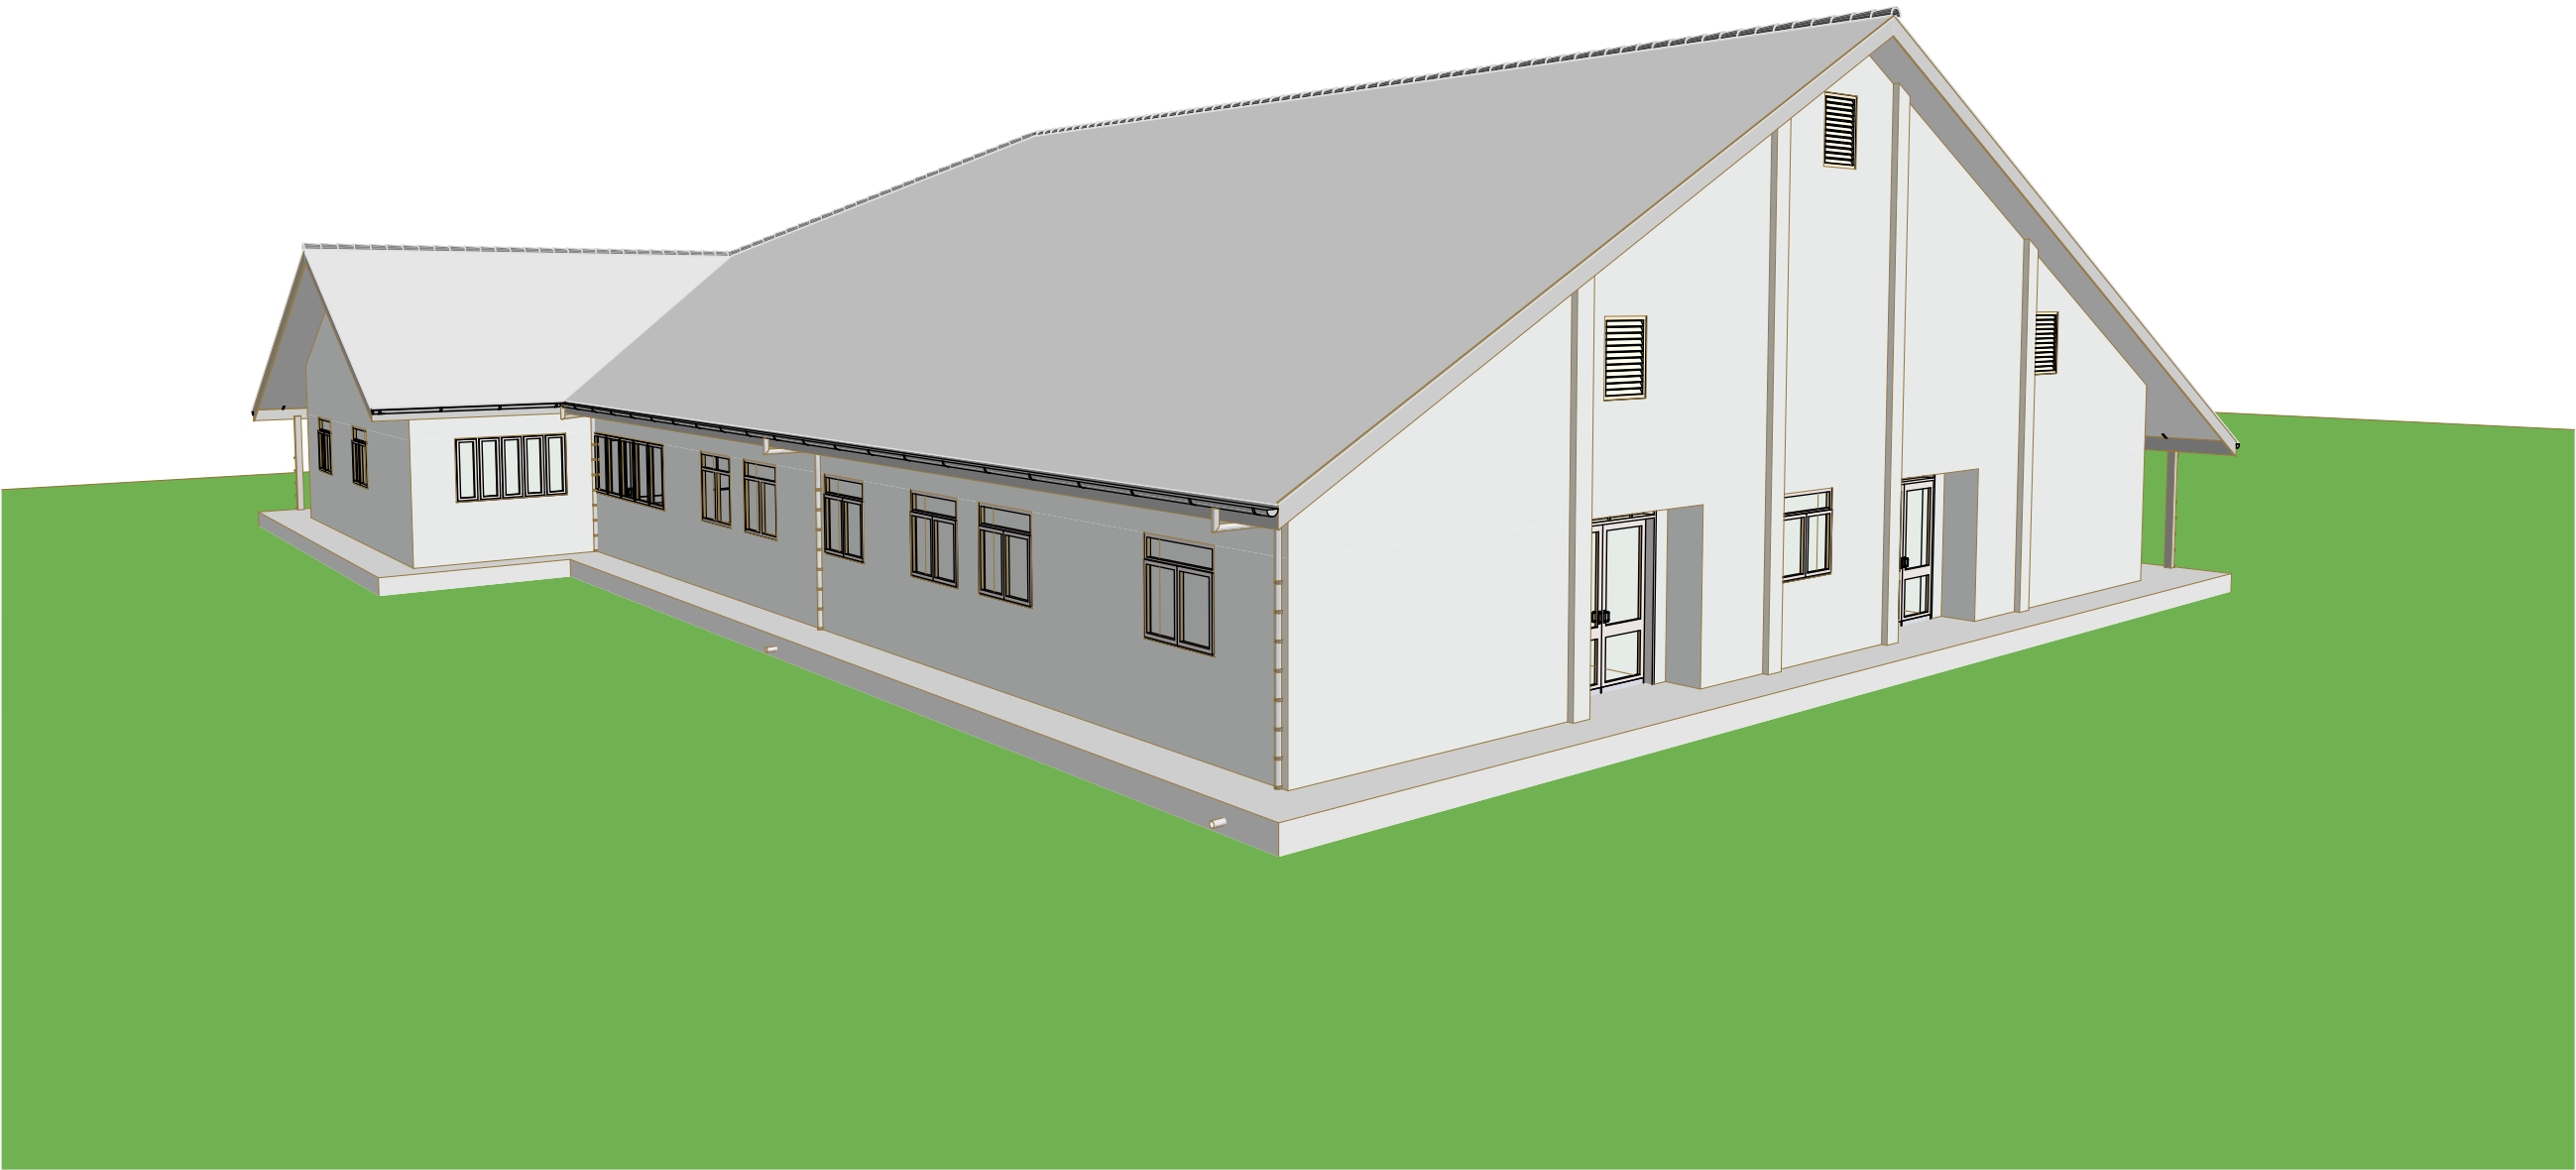

3D-01

Perspective

1:75

NOTES

Revision History

RevID	ChID	Change Name	Date

CONSULTANT
EASTERN BRIDGELINE AGENCIES LTD
P.O Box 19, Kumi
KUMI DISTRICT,
UGANDA

CLIENT
ONGINO HOSPITAL
P.O Box 9, Kumi

PROJECT
Renovation of Theatre Block at Ongino Hospital

Drawing Name
Perspective

Drawing Status
Proposed Design

Prepared by A.P	Checked by O.A
---------------------------	--------------------------

Drawing Scale
1:75

Layout ID A.02.5	Revision
----------------------------	----------